


Hombee Home **S4** Single-storey

Catalogue card

Hombee

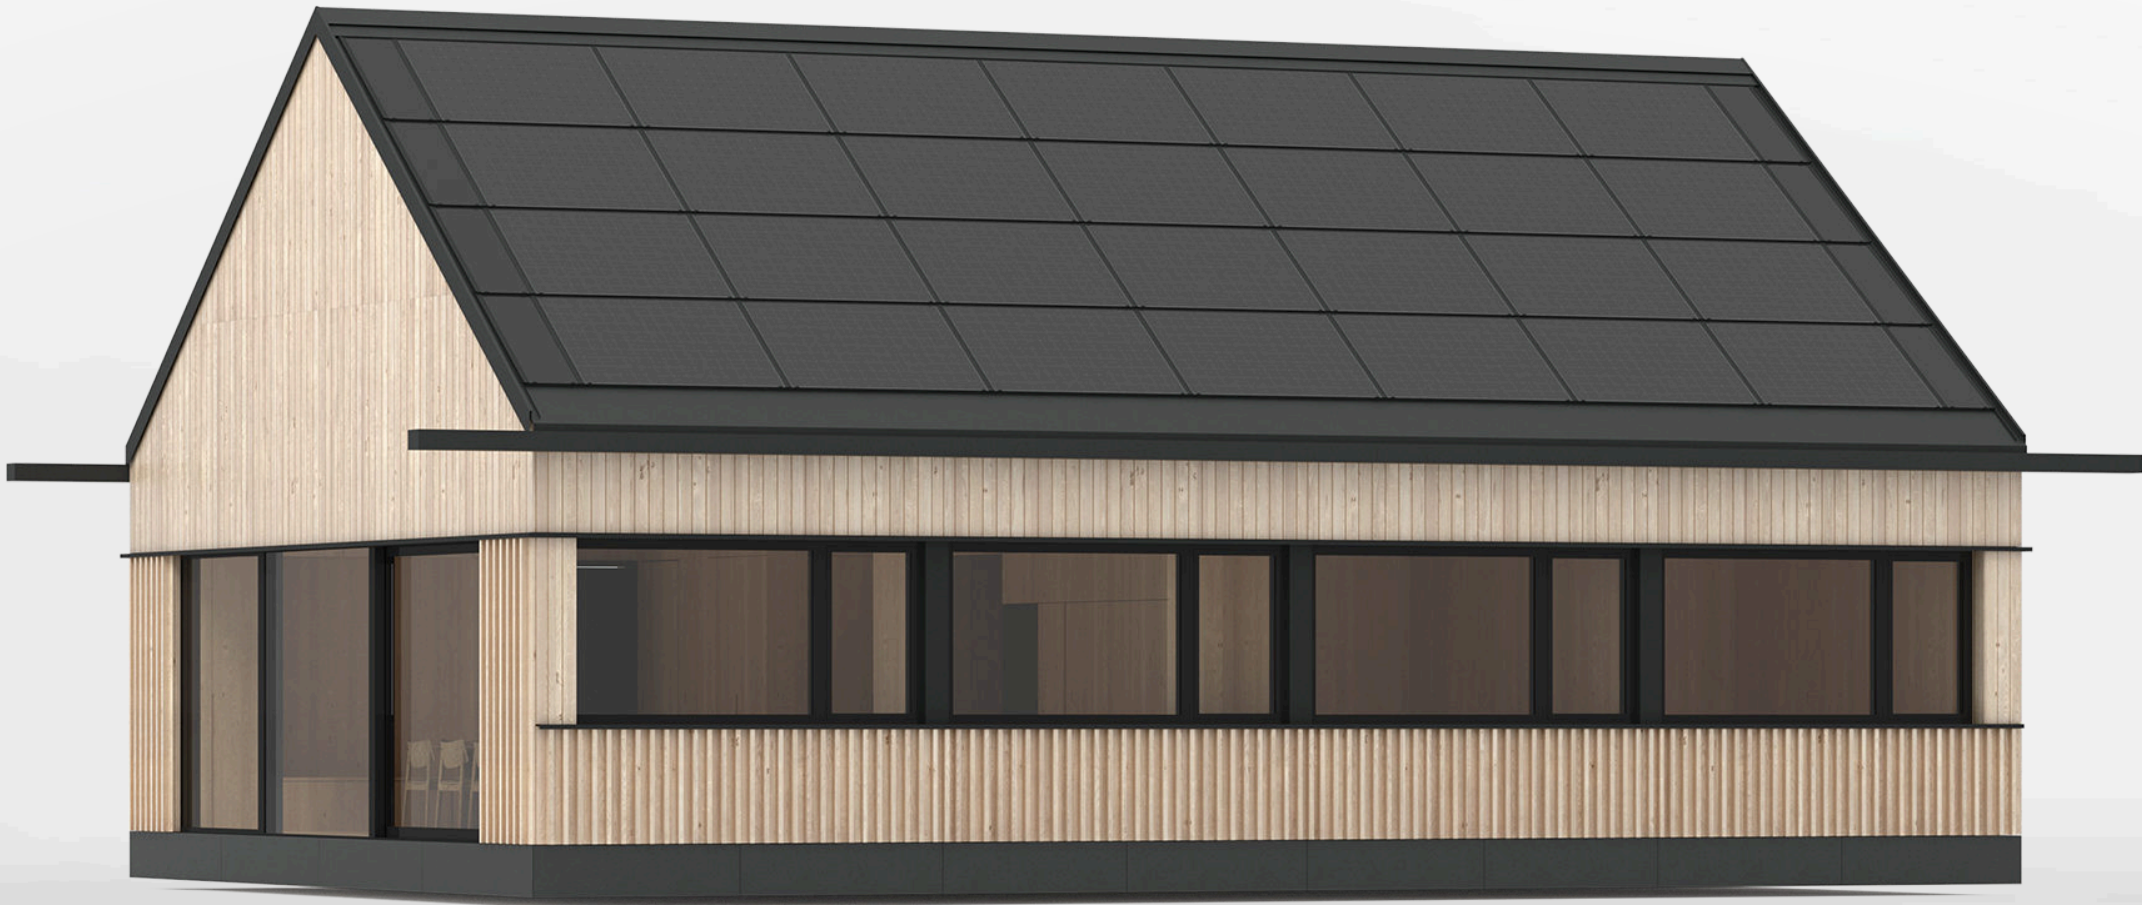

Model S4 Single-storey

86 m²
usable
area


4 modules
Factory
modules

11.38 kWp
BiPV roof
power

38.86 kWh
Energy storage
capacity

6x/h
Air
exchange


1.01	hall	12.67 m ²
1.02	utility room	1.77 m ²
1.03	kitchen	10.74 m ²
1.04	living room	22.74 m ²
1.05	bedroom	10.20 m ²
1.06	office	7.02 m ²
1.07	bedroom	8.82 m ²
1.08	walk-in wardrobe	5.14 m ²
1.09	bathroom	7.02 m ²
Total		86.12 m ²

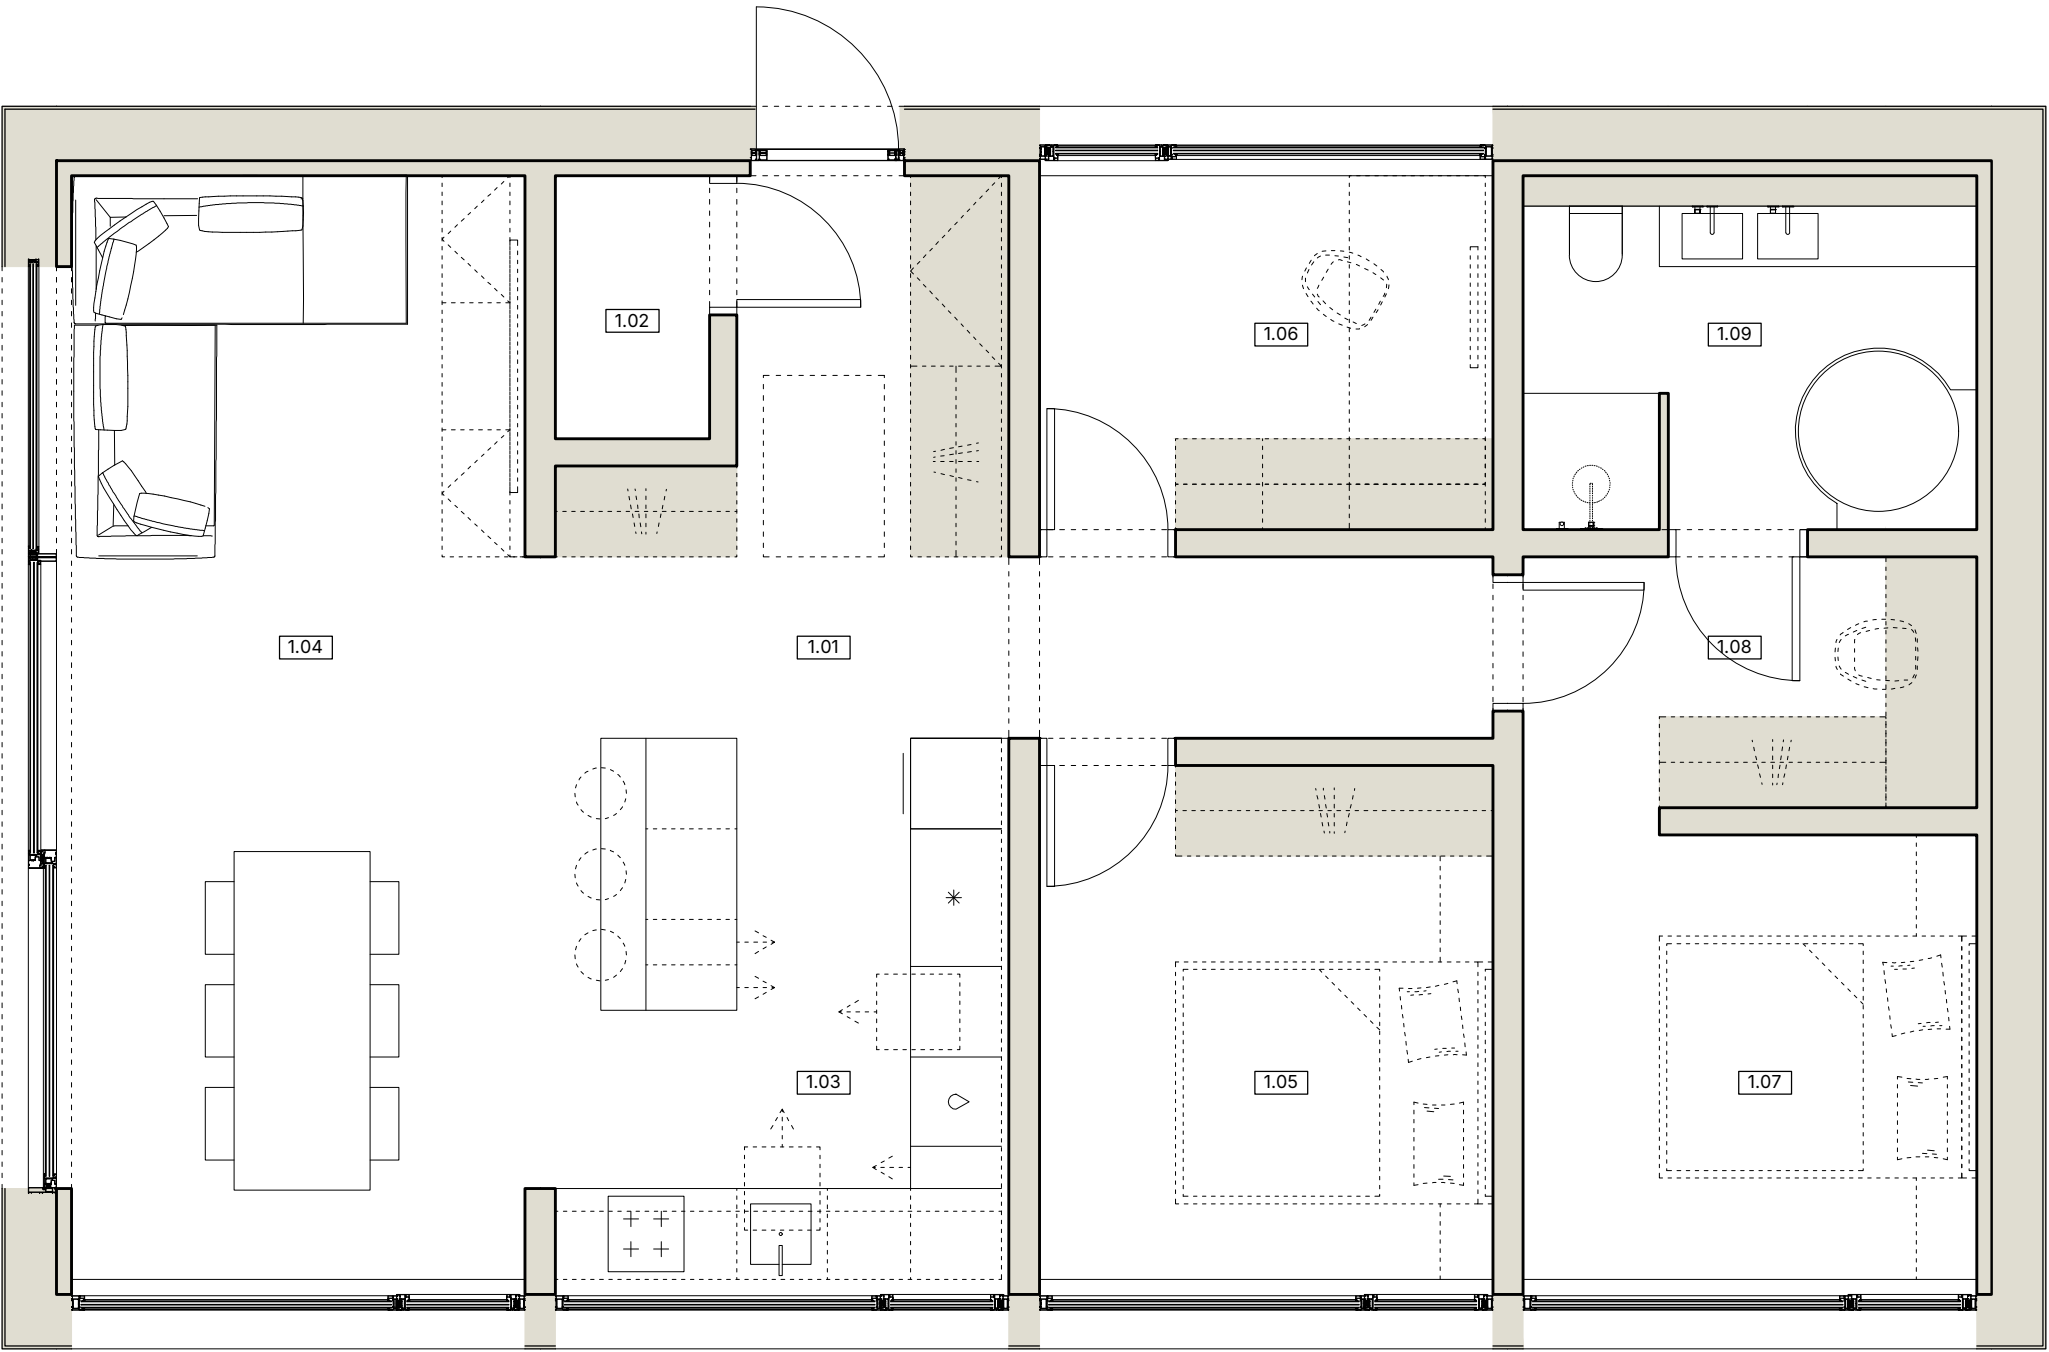

Single-storey layout: kitchen, living room, 2 bedrooms, 1 bathroom, 1 office and walk-in wardrobe.

13.52 m
Home
length


8.22 m
Home
width

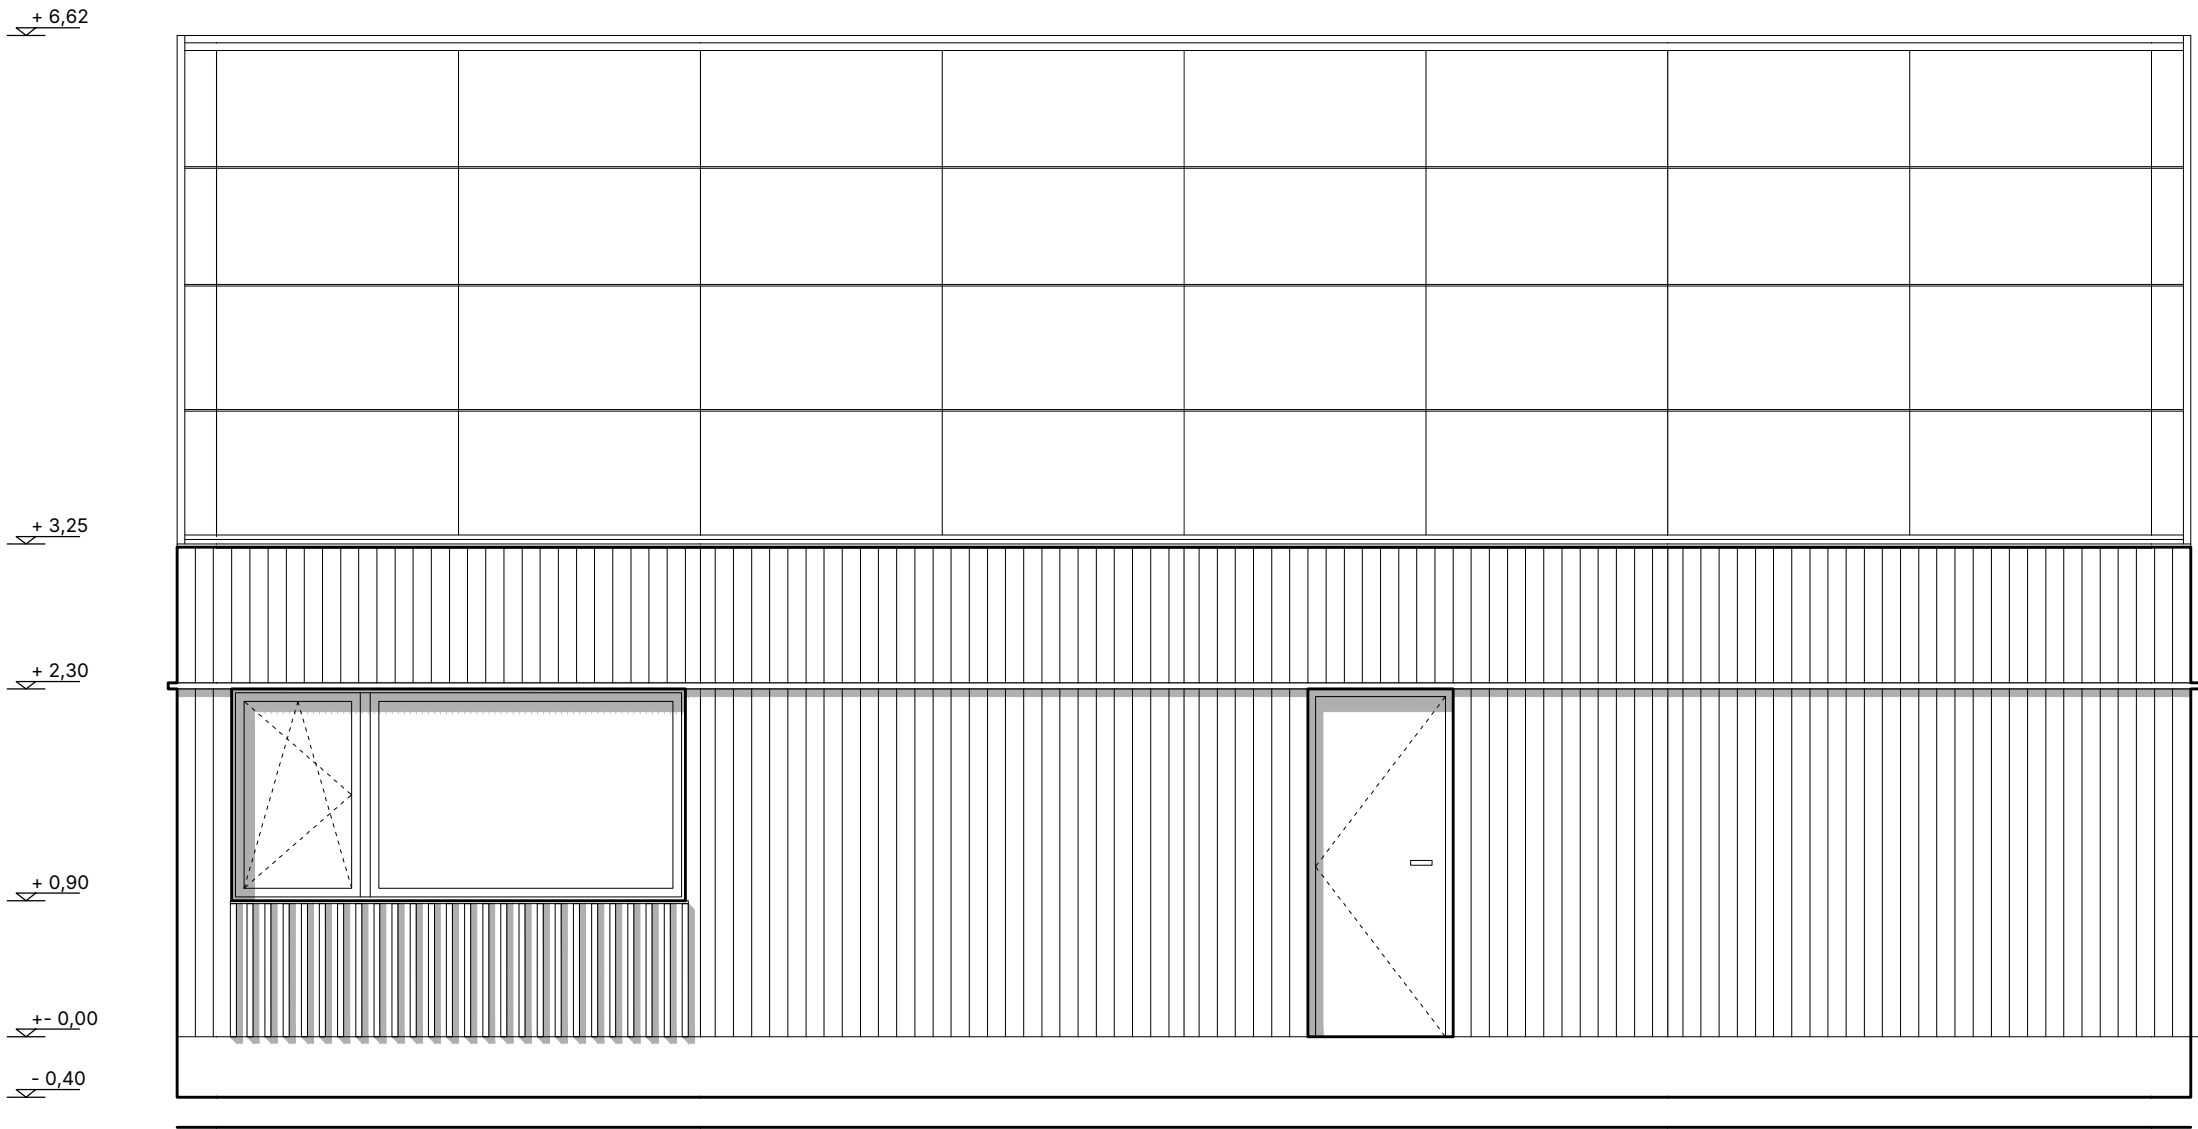

13.52 m
Elevation
length

3.65 m
Height from
foundation
to eaves

7.02 m
Height from
foundation
to ridge

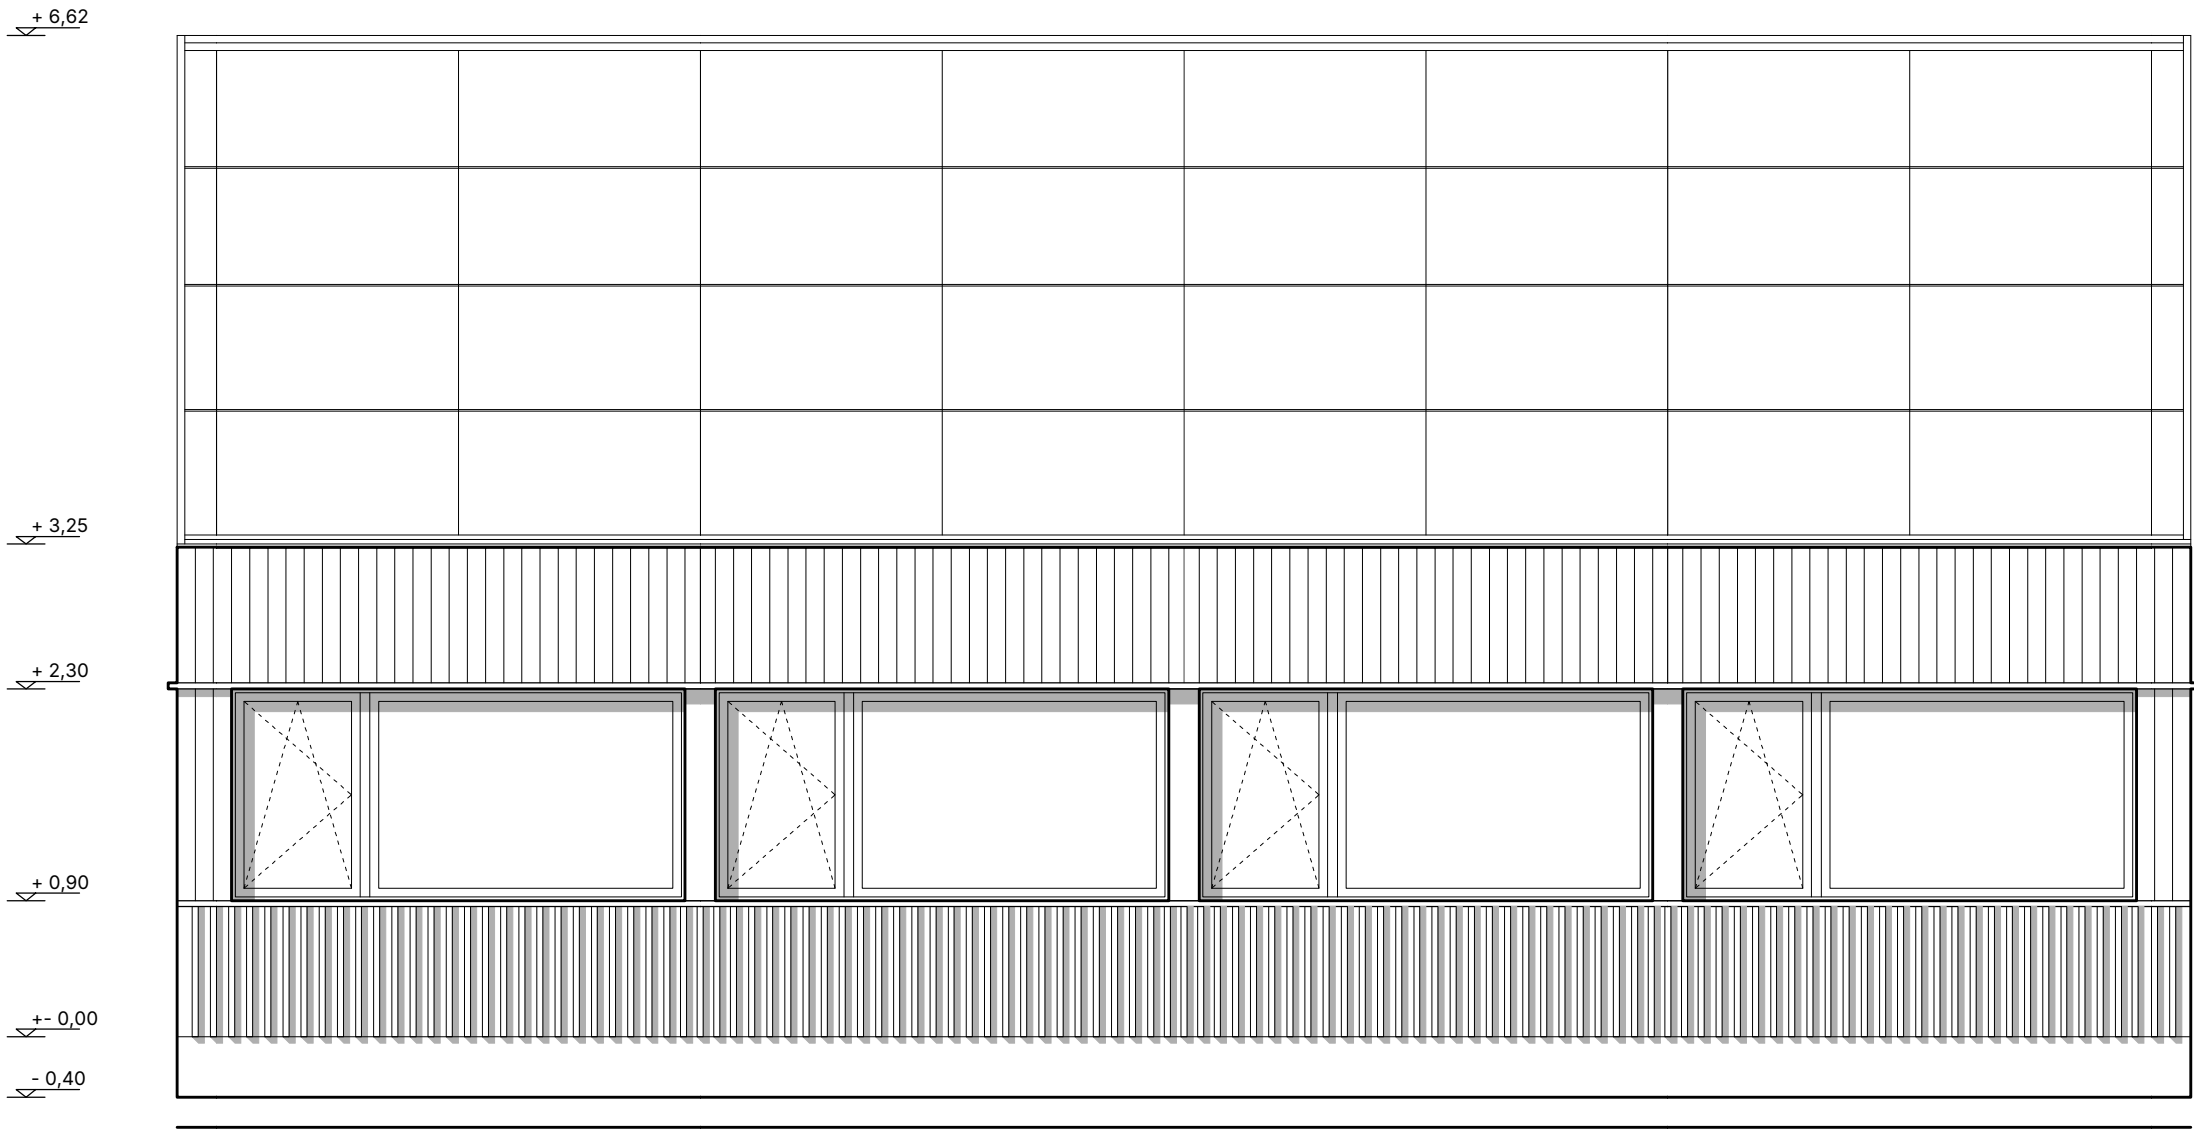

13.52 m
Elevation
length

3.00 m
Window
width

1.40 m
Window
height




+ 6.62

+ 3.25

+ 2.30

+ 0.00

- 0.40

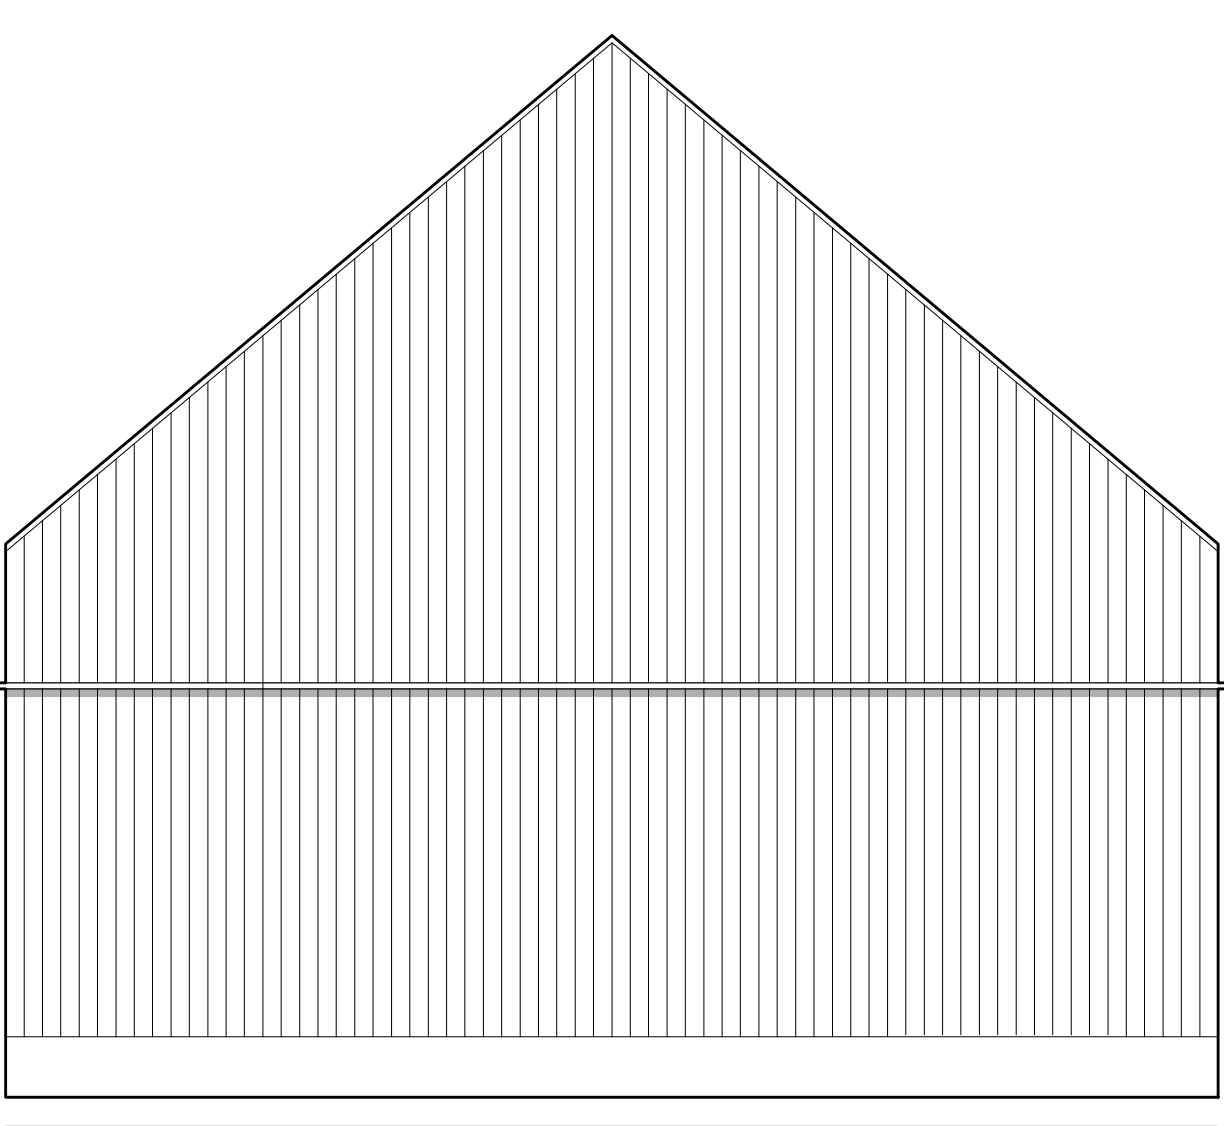

+ 6.62

+ 3.25

+ 2.30

+ 0.90

+ 0.00

- 0.40

8.22 m
Elevation
length

6.10 m
Sliding door width

2.30 m
Sliding door height

Hombee

www.hombee.dev