


Hombee Home S6 Single-storey

Catalogue card

Hombee

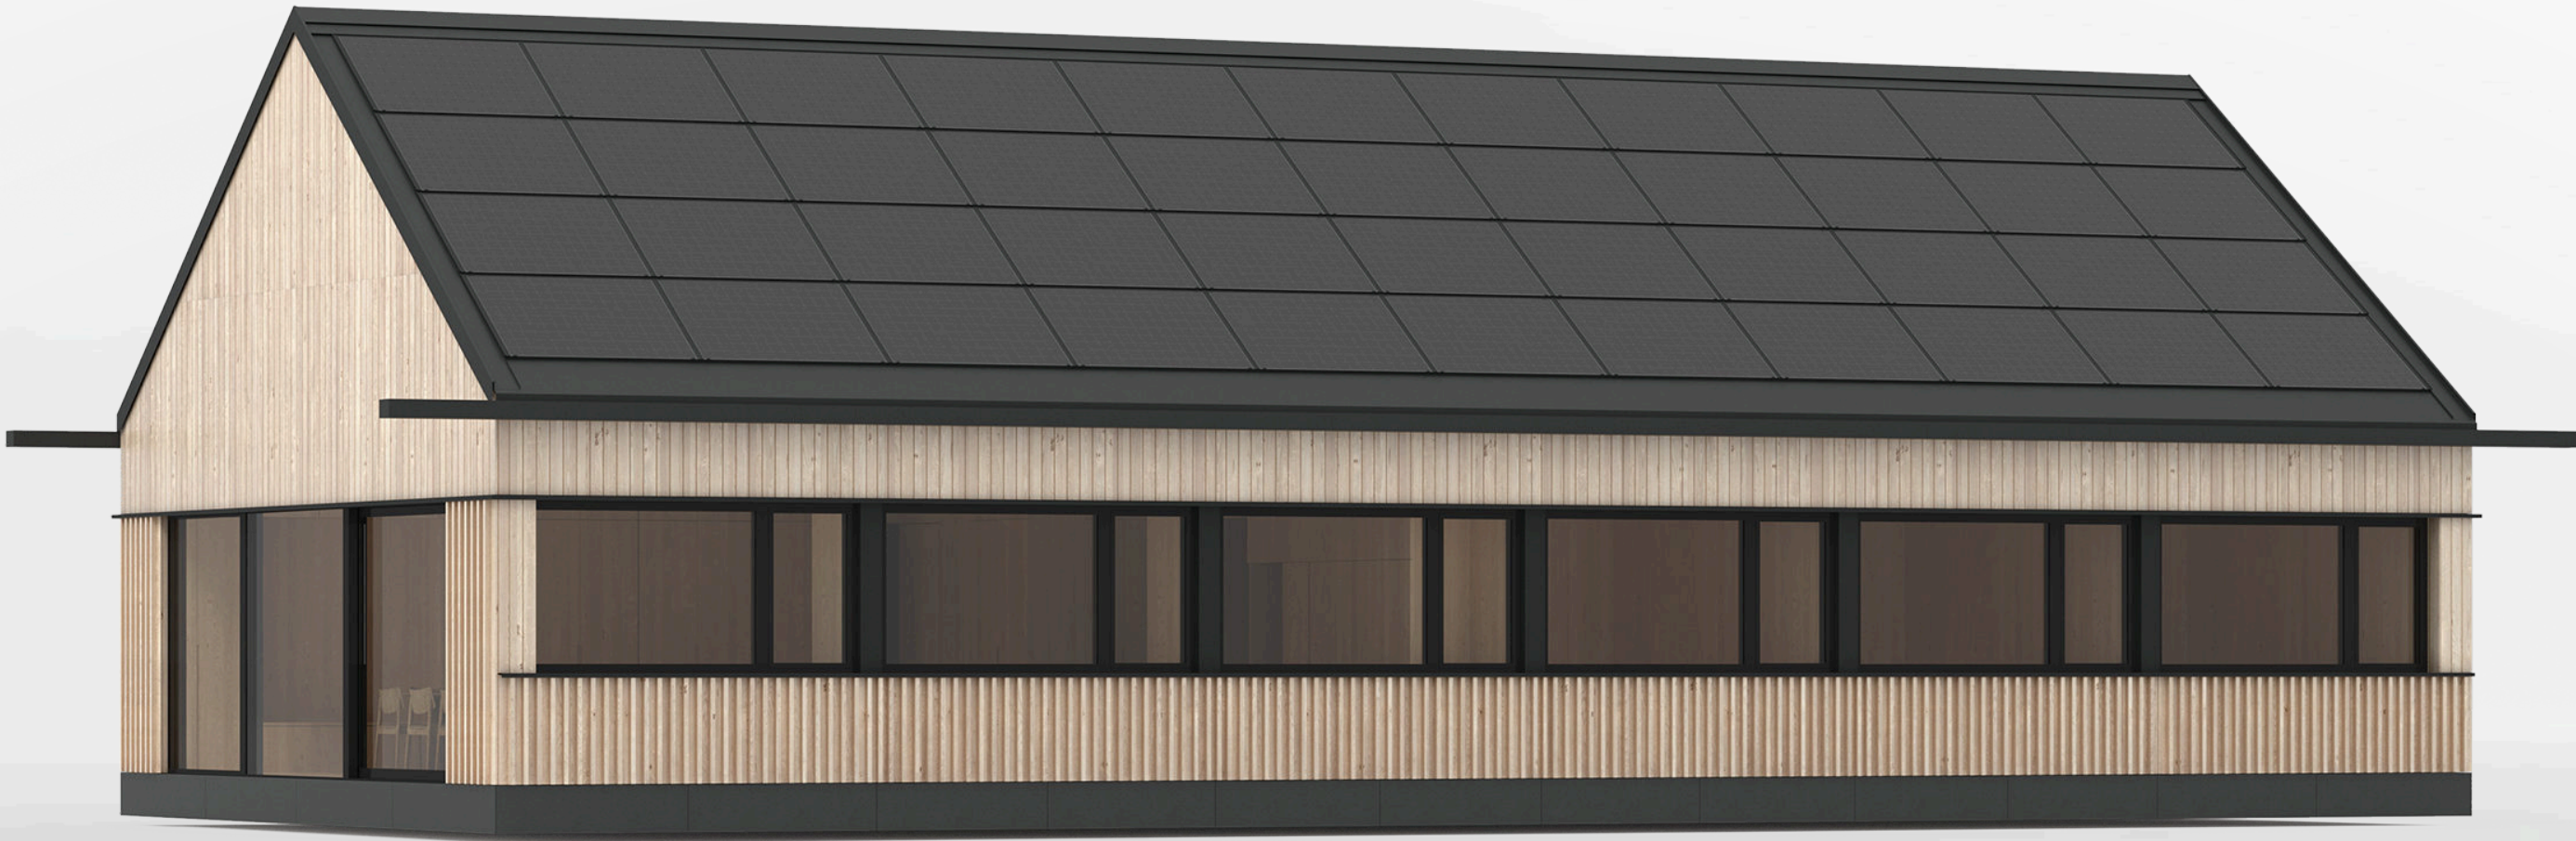

Model S6 Single-storey

127 m²
usable
area


6 modules
Factory
modules

16.38 kWp
BiPV roof
power

38.86 kWh
Energy storage
capacity

6x/h
Air
exchange


1.01	hall	30.53 m ²
1.02	utility room	1.77 m ²
1.03	kitchen	10.74 m ²
1.04	bedroom	10.20 m ²
1.05	office	7.02 m ²
1.06	bedroom	10.20 m ²
1.07	office	7.02 m ²
1.08	bedroom	10.20 m ²
1.09	office	7.02 m ²
1.10	bedroom	10.20 m ²
1.11	bathroom	4.50 m ²
1.12	bedroom	10.20 m ²
1.13	office	7.02 m ²
Total		126.62 m ²

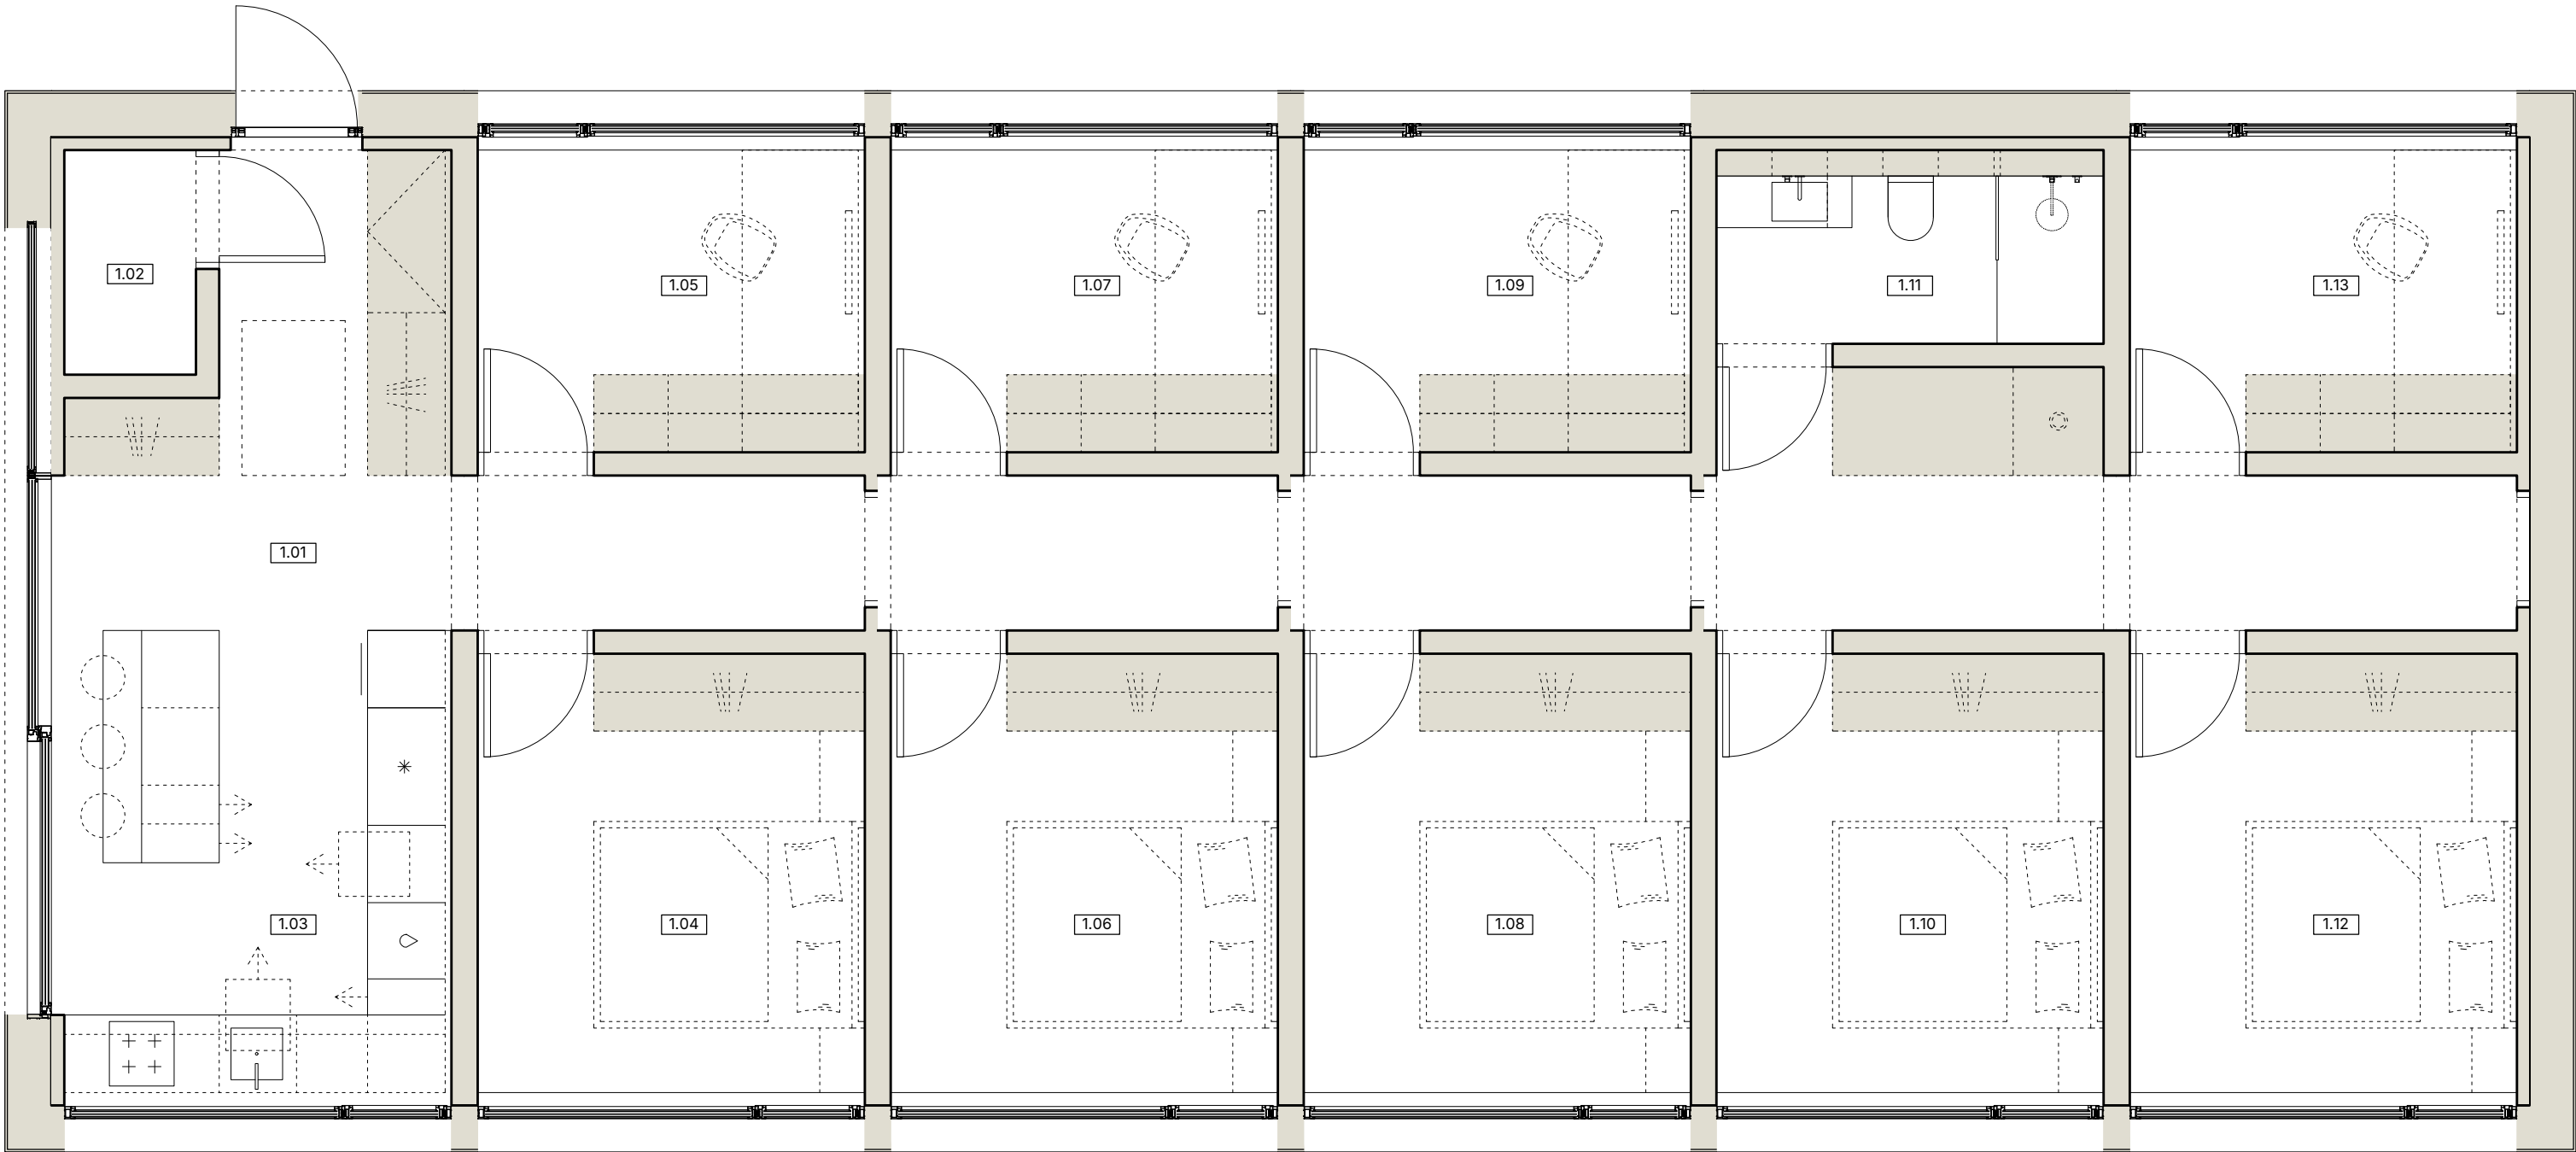

Single-storey layout: kitchen, 5 bedrooms, 1 bathroom and 4 offices.

19.92 m
Home
length


8.22 m
Home
width

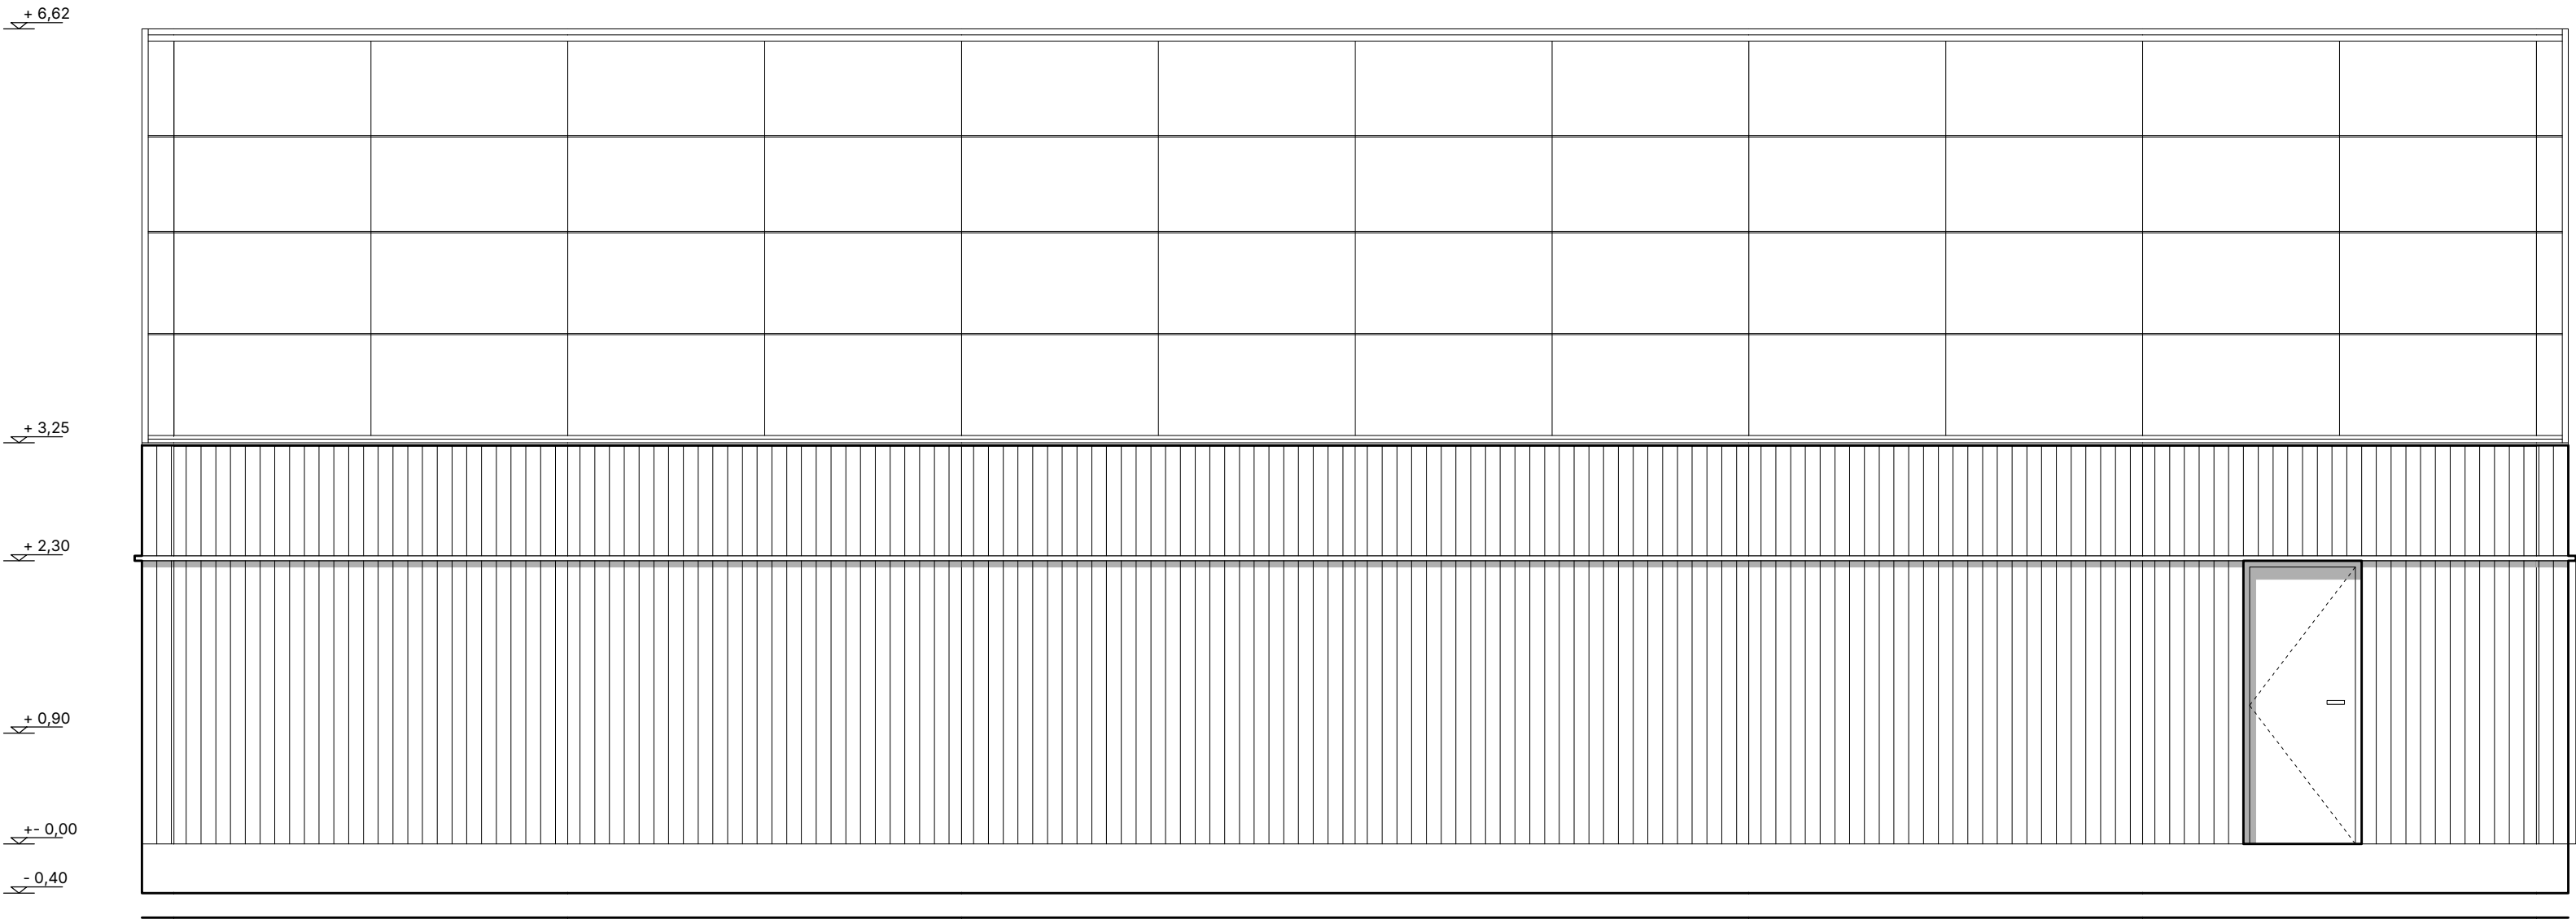

19.92 m
Elevation
length

3.65 m
Height from
foundation
to eaves


7.02 m
Height from
foundation
to ridge

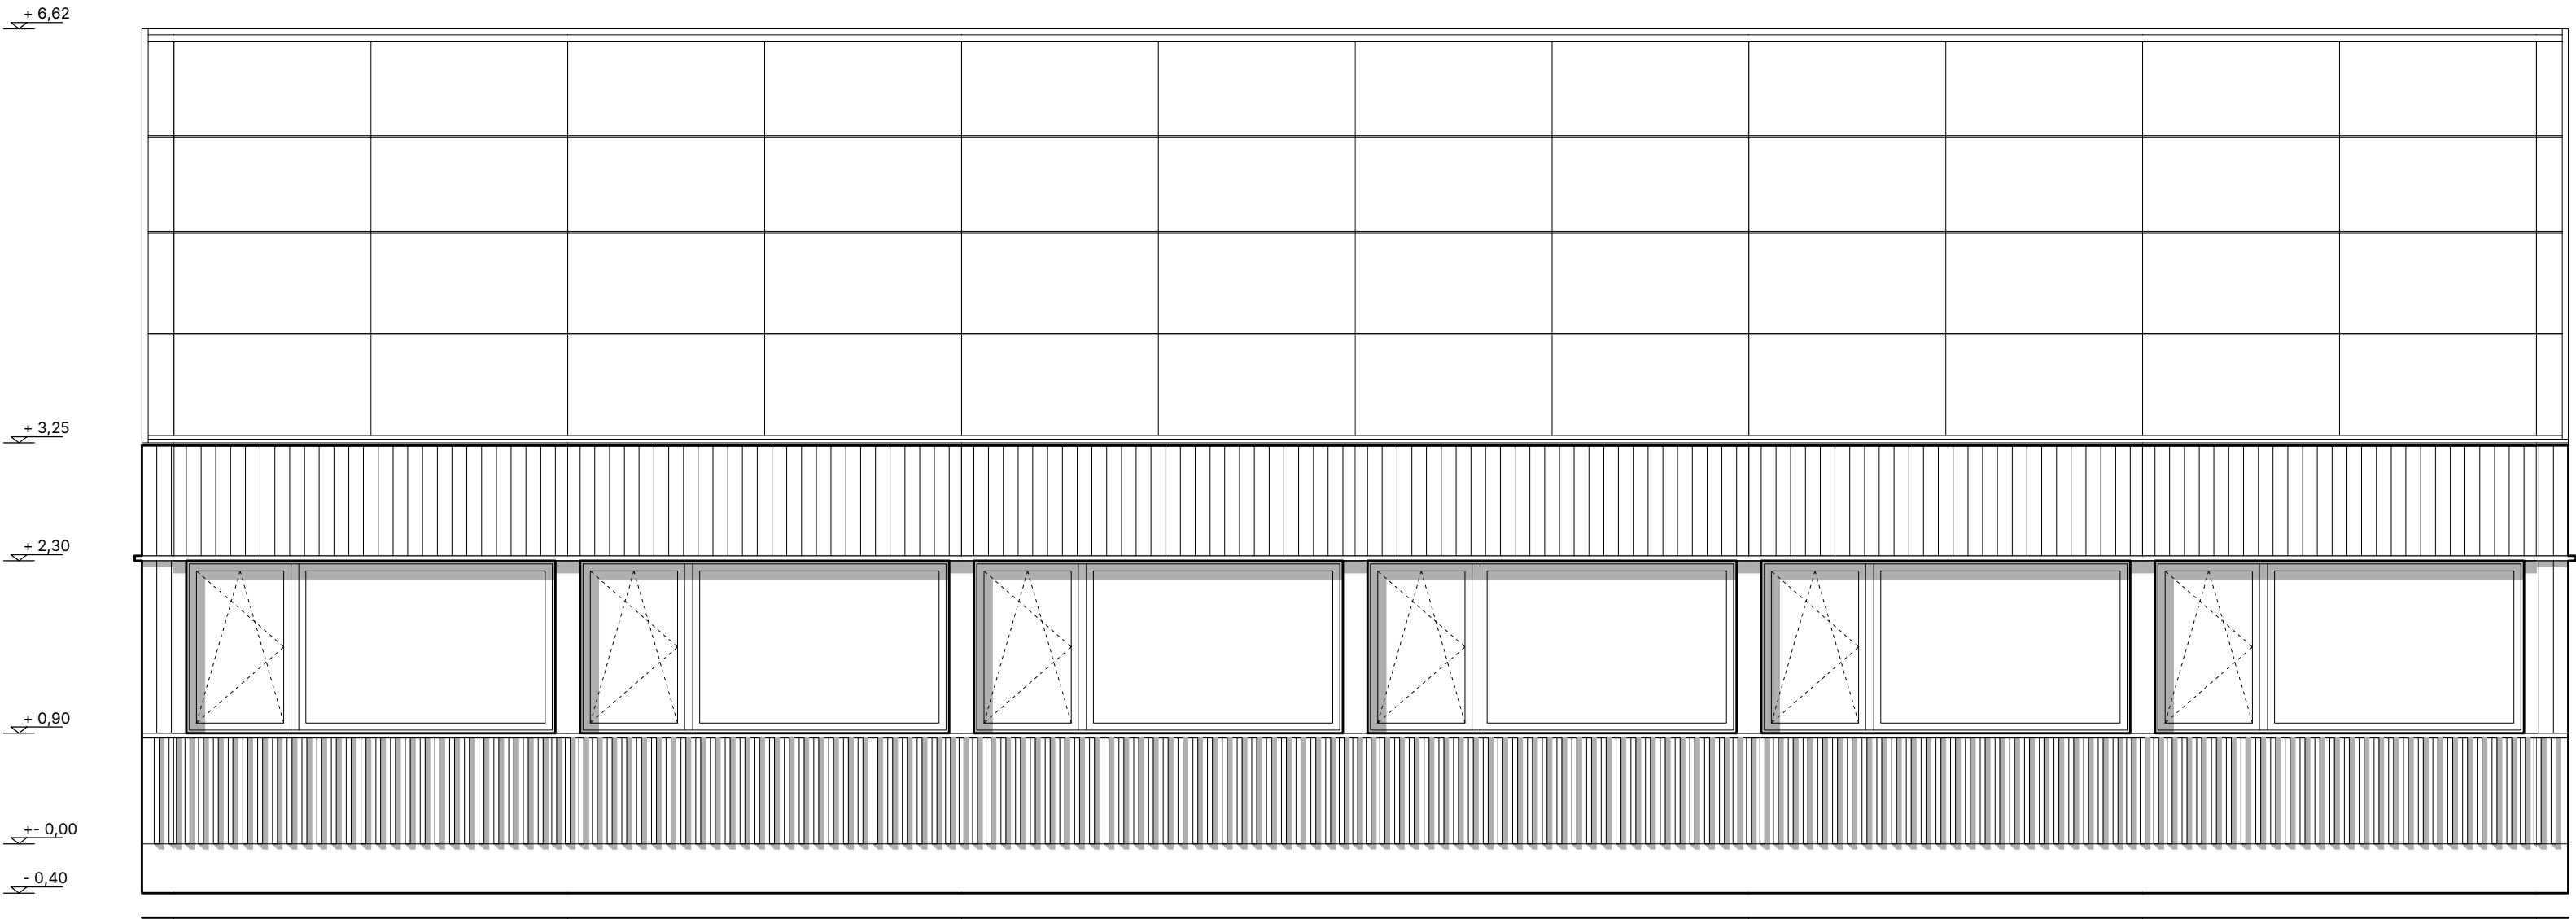

19.92 m
Elevation
length

3.00 m
Window
width

1.40 m
Window
height

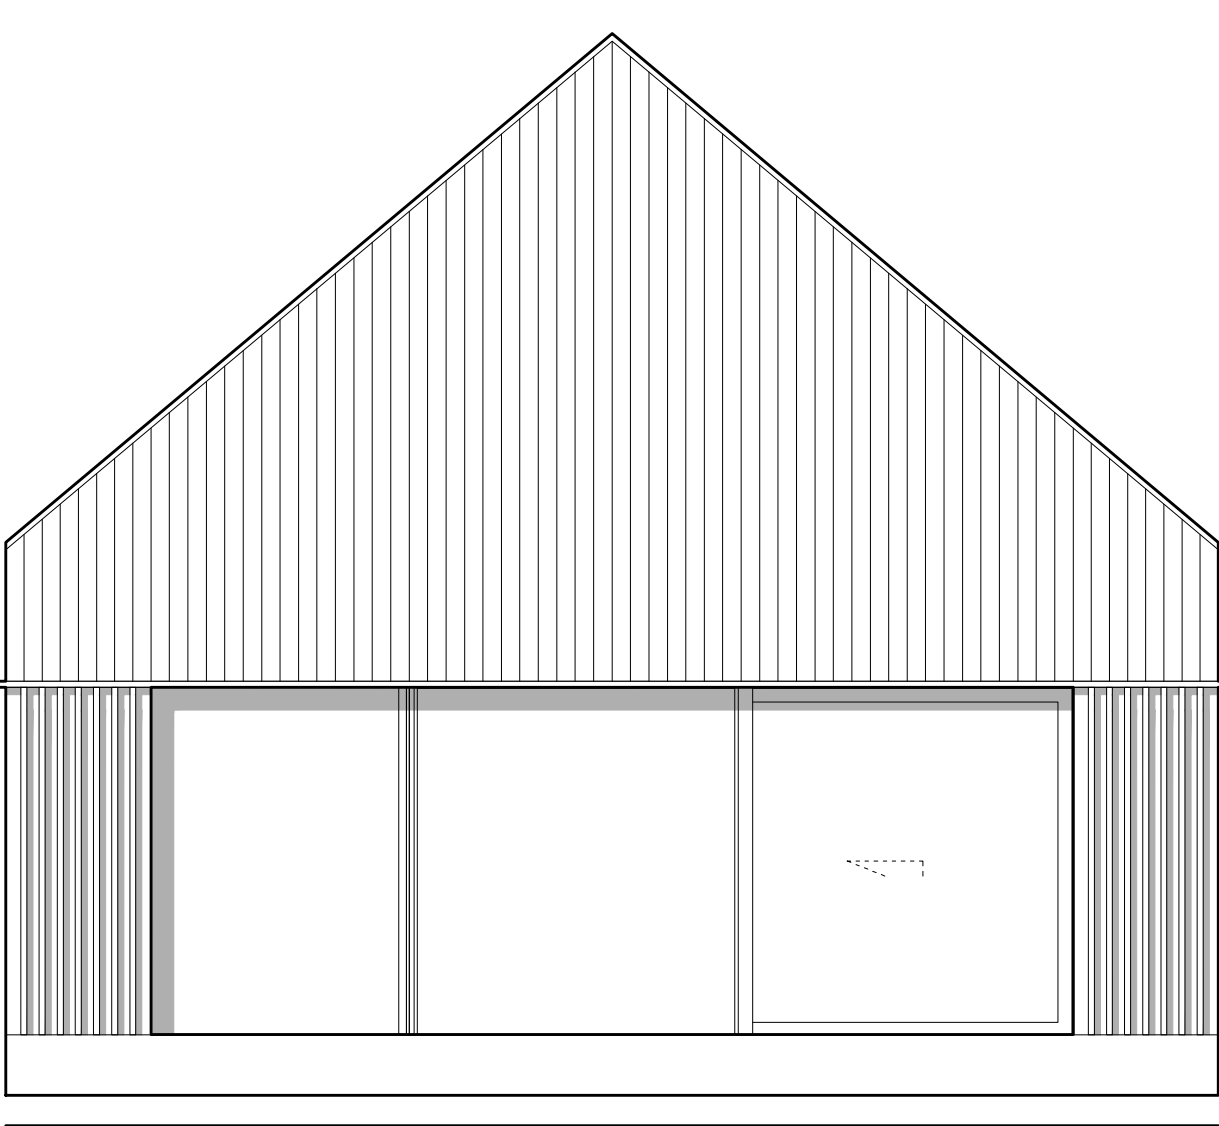


+ 6.62

+ 3.25

+ 2.30

+ - 0.00

- 0.40

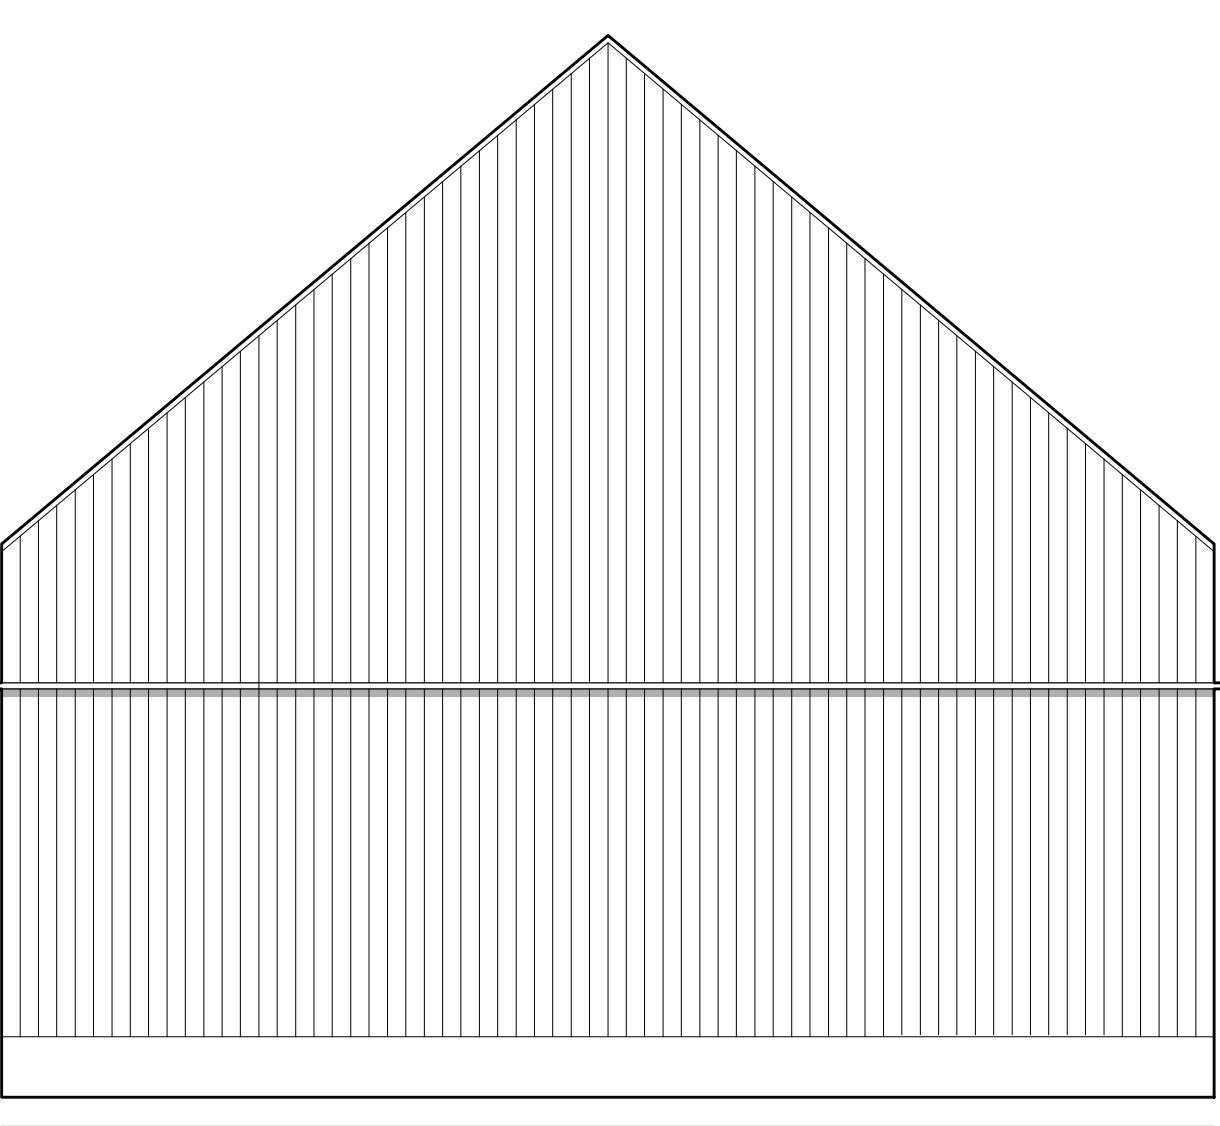

+ 6.62

+ 3.25

+ 2.30

+ 0.90

+ - 0.00

- 0.40

8.22 m
Elevation
length

6.10 m
Sliding door width

2.30 m
Sliding door height

Hombee

www.hombee.dev